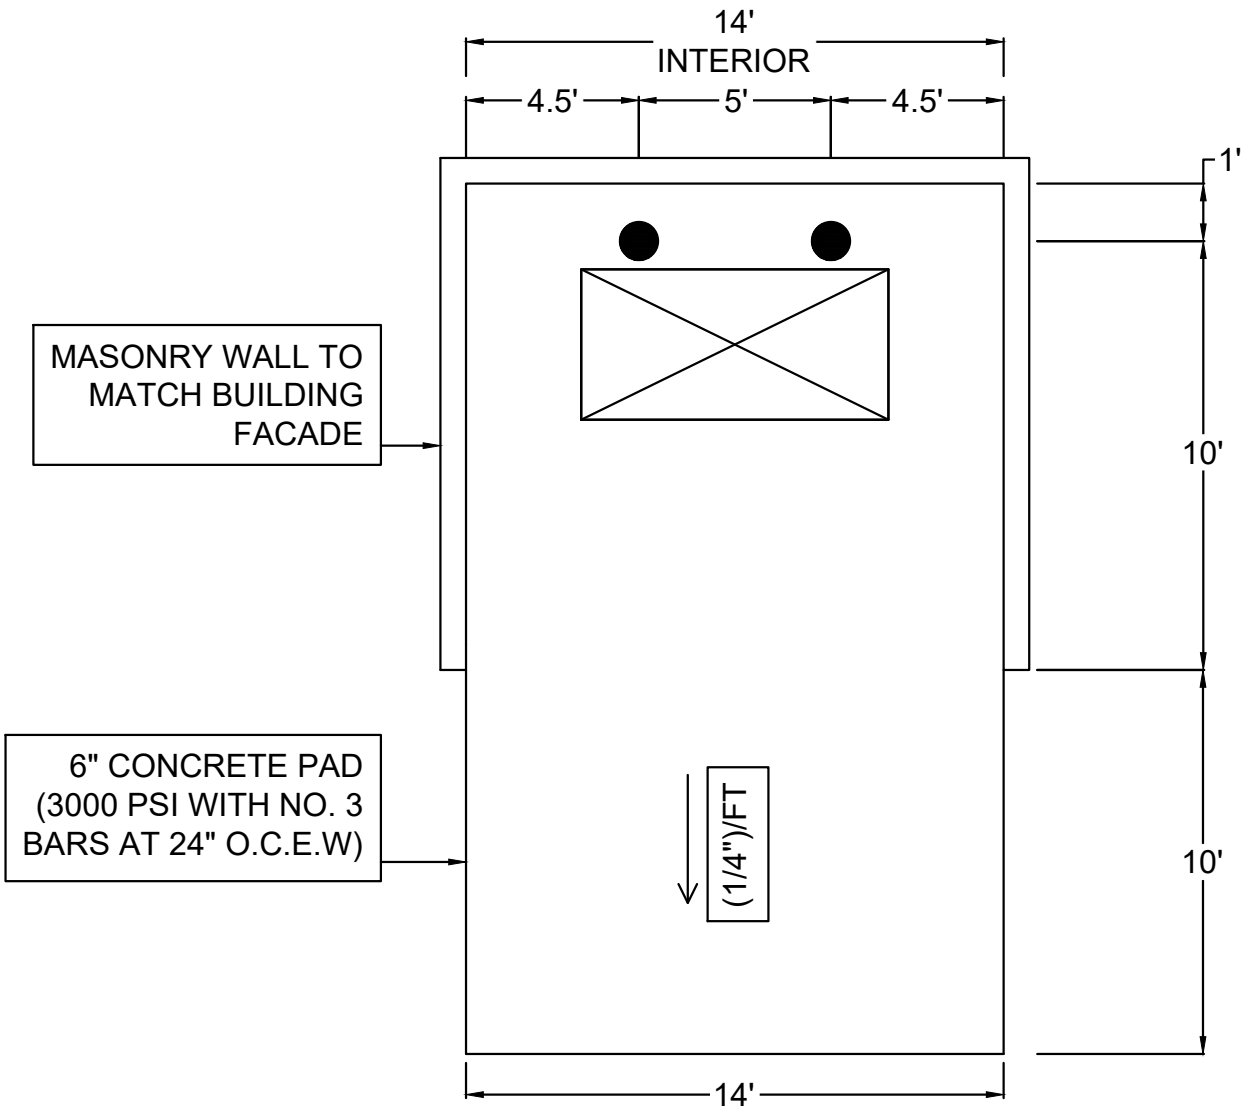
14'
INTERIOR
4.5'
5'
4.5'
1'
10'
10'
MASONRY WALL TO MATCH BUILDING FACADE
6" CONCRETE PAD (3000 PSI WITH NO. 3 BARS AT 24" O.C.E.W)
(1/4")/FT
14'

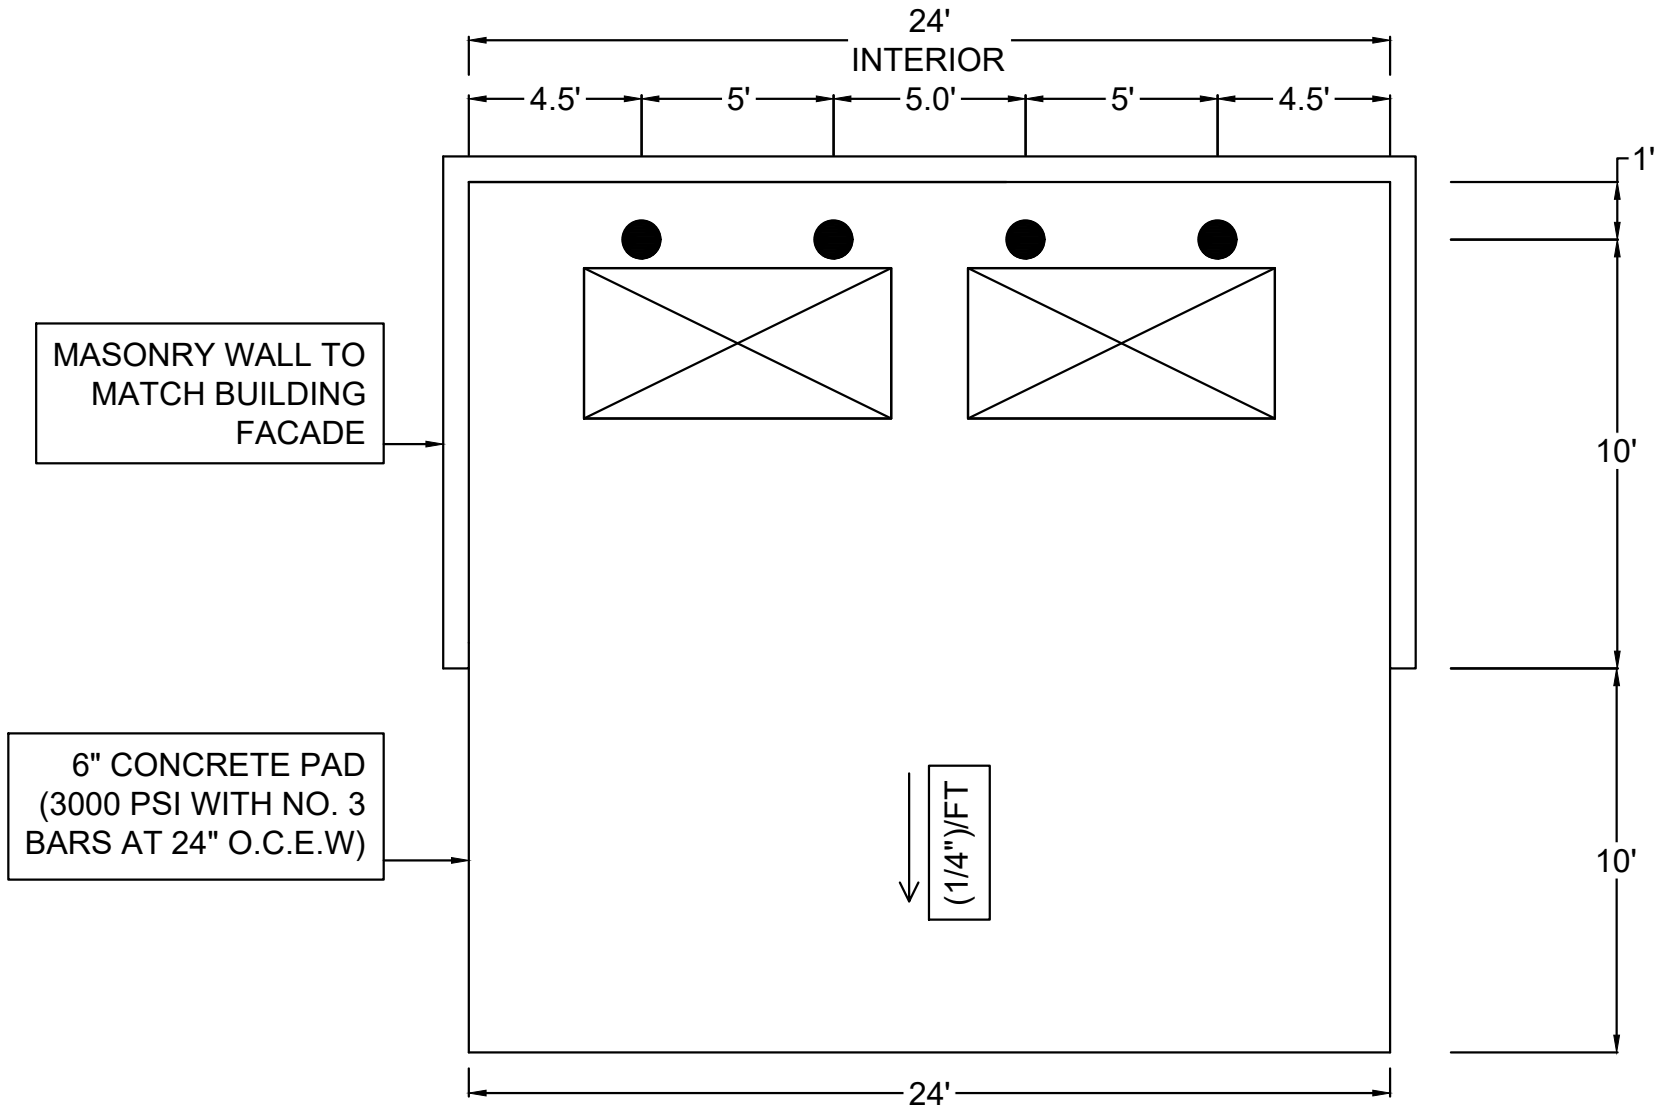
24'
INTERIOR
4.5'
5'
5.0'
5'
4.5'
1'
10'
10'
MASONRY WALL TO MATCH BUILDING FACADE
6" CONCRETE PAD (3000 PSI WITH NO. 3 BARS AT 24" O.C.E.W)
(1/4")/FT
24'

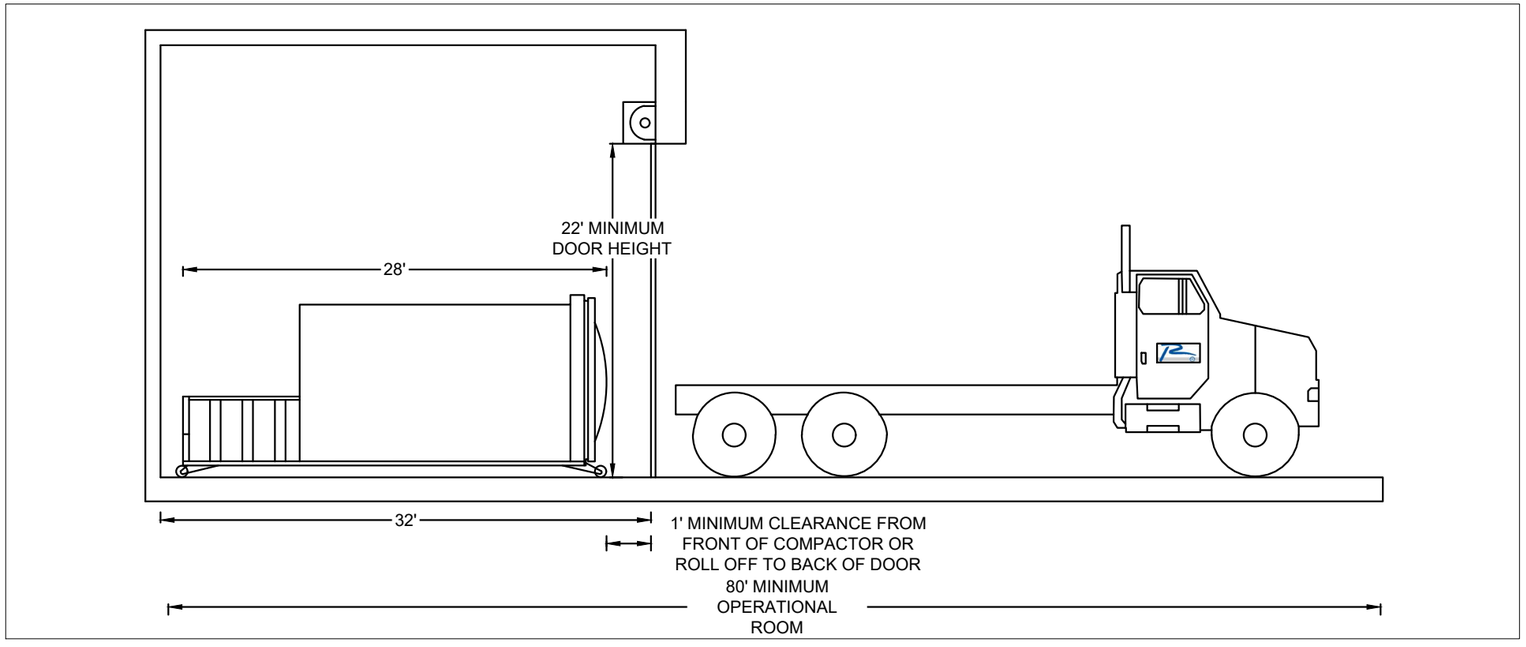
22' MINIMUM
DOOR HEIGHT
28'
32'
1' MINIMUM CLEARANCE FROM
FRONT OF COMPACTOR OR
ROLL OFF TO BACK OF DOOR
80' MINIMUM
OPERATIONAL
ROOM

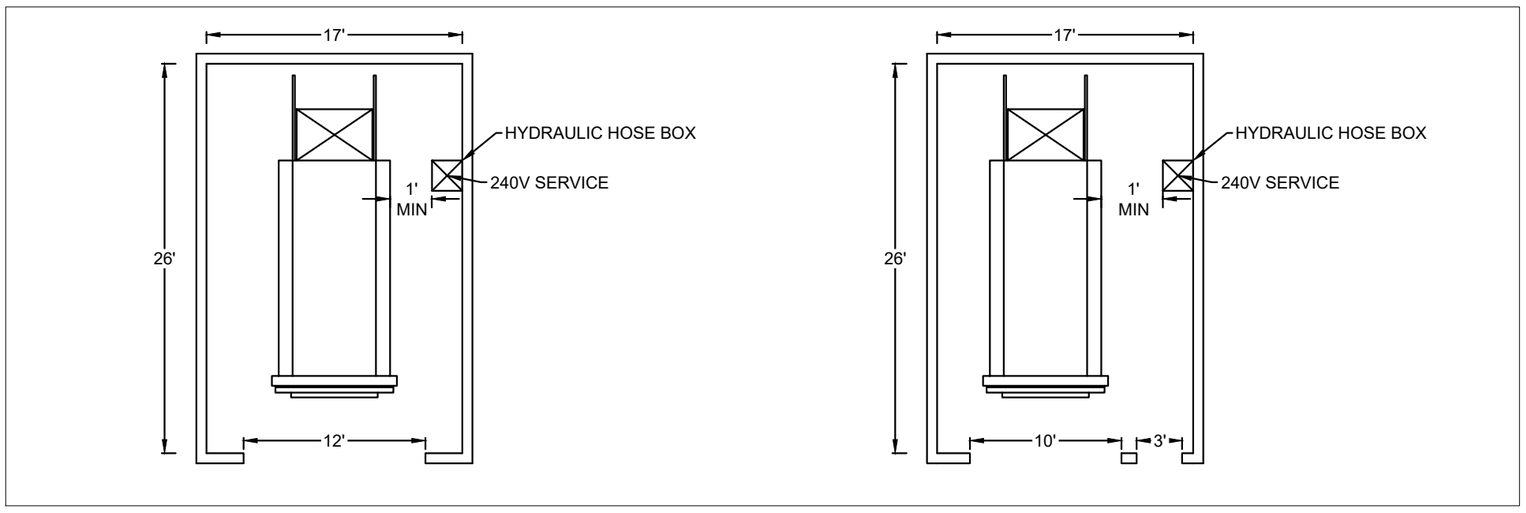
17'
26'
12'
HYDRAULIC HOSE BOX
240V SERVICE
1'
MIN
17'
26'
10'
3'
HYDRAULIC HOSE BOX
240V SERVICE
1'
MIN

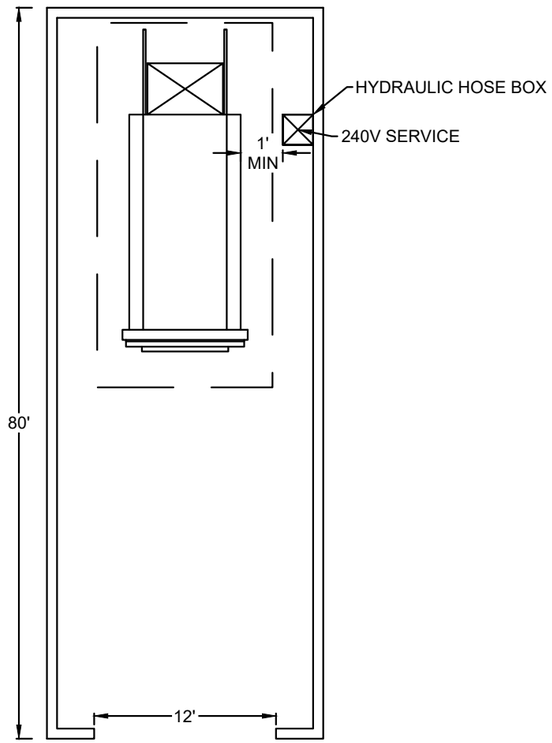
HYDRAULIC HOSE BOX
240V SERVICE
1'
MIN
80'
12'

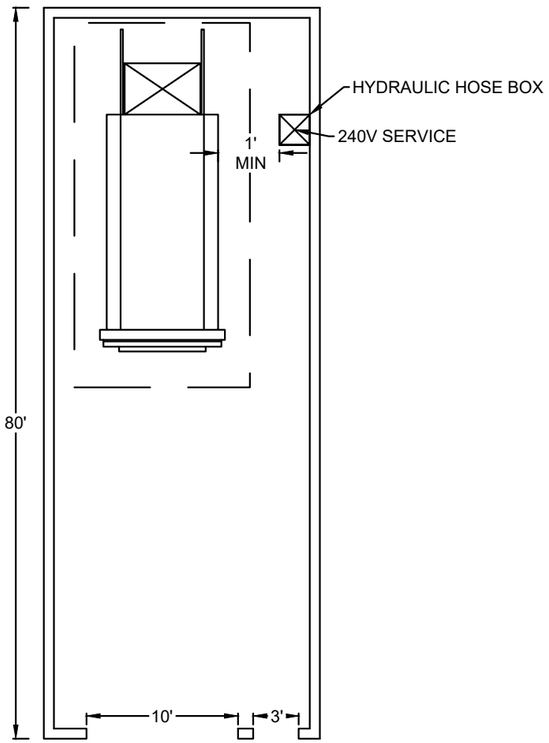
HYDRAULIC HOSE BOX
240V SERVICE
1'
MIN
80'
10'
3'

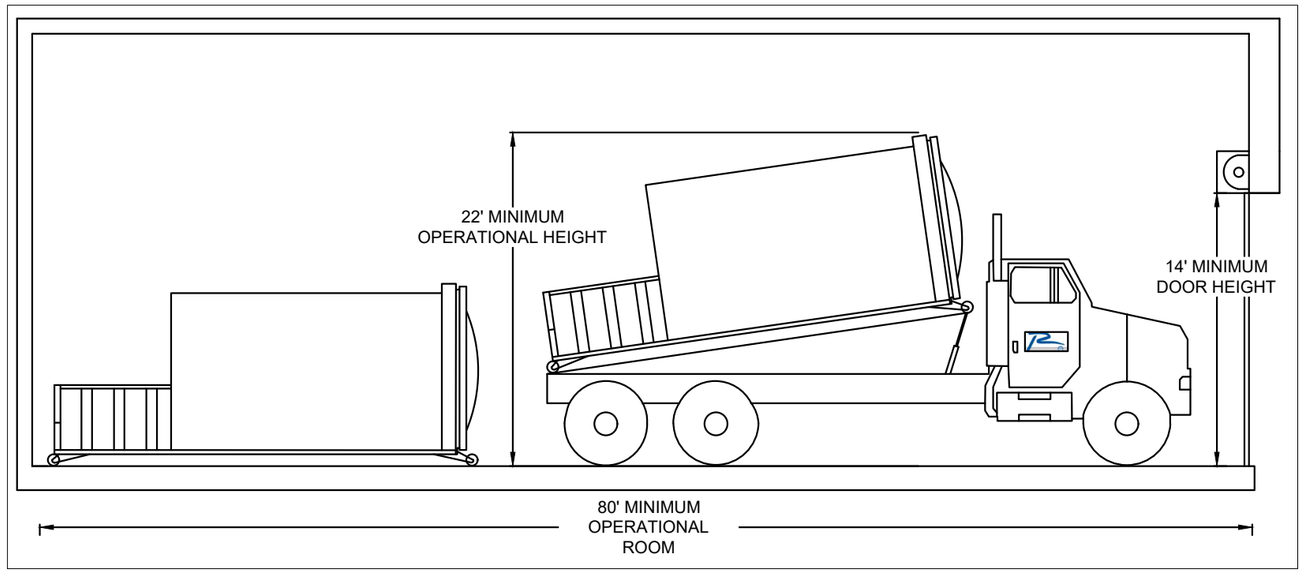
22' MINIMUM
OPERATIONAL HEIGHT
14' MINIMUM
DOOR HEIGHT
80' MINIMUM
OPERATIONAL
ROOM

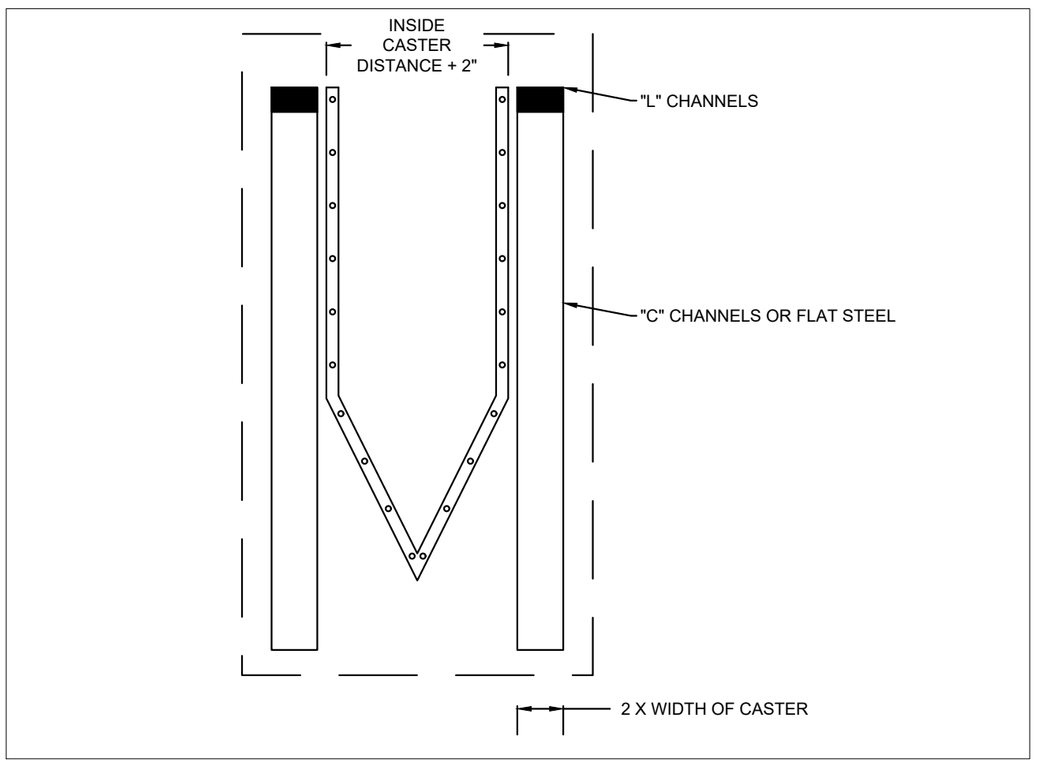
INSIDE
CASTER
DISTANCE + 2"
"L" CHANNELS
"C" CHANNELS OR FLAT STEEL
2 X WIDTH OF CASTER

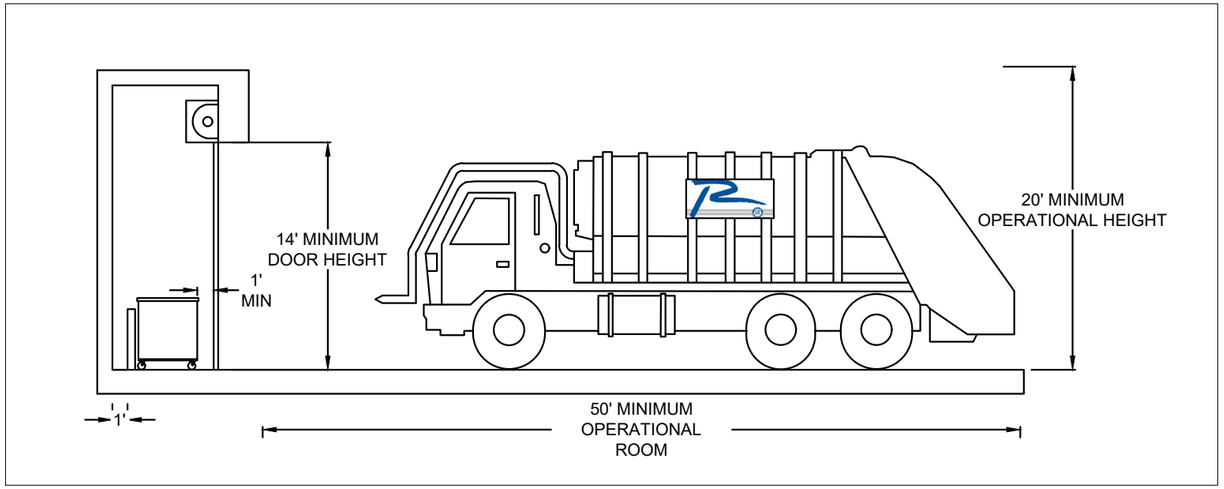
14' MINIMUM
DOOR HEIGHT
1'
MIN
20' MINIMUM
OPERATIONAL HEIGHT
1'
50' MINIMUM
OPERATIONAL
ROOM

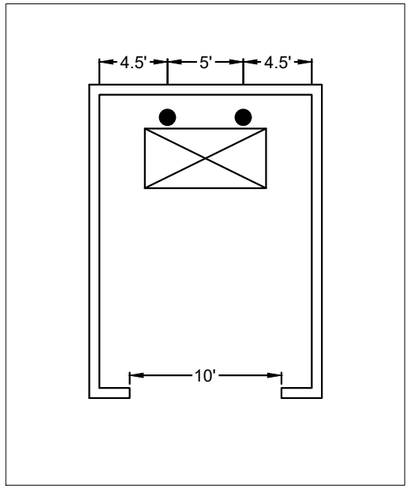
4.5'
5'
4.5'
10'

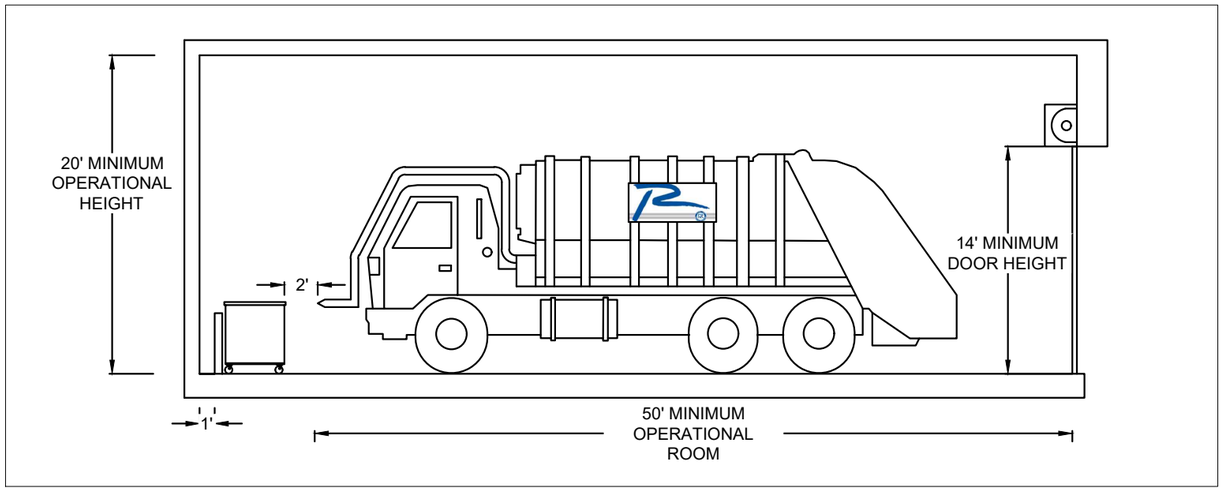
20' MINIMUM
OPERATIONAL
HEIGHT
2'
14' MINIMUM
DOOR HEIGHT
1'
50' MINIMUM
OPERATIONAL
ROOM